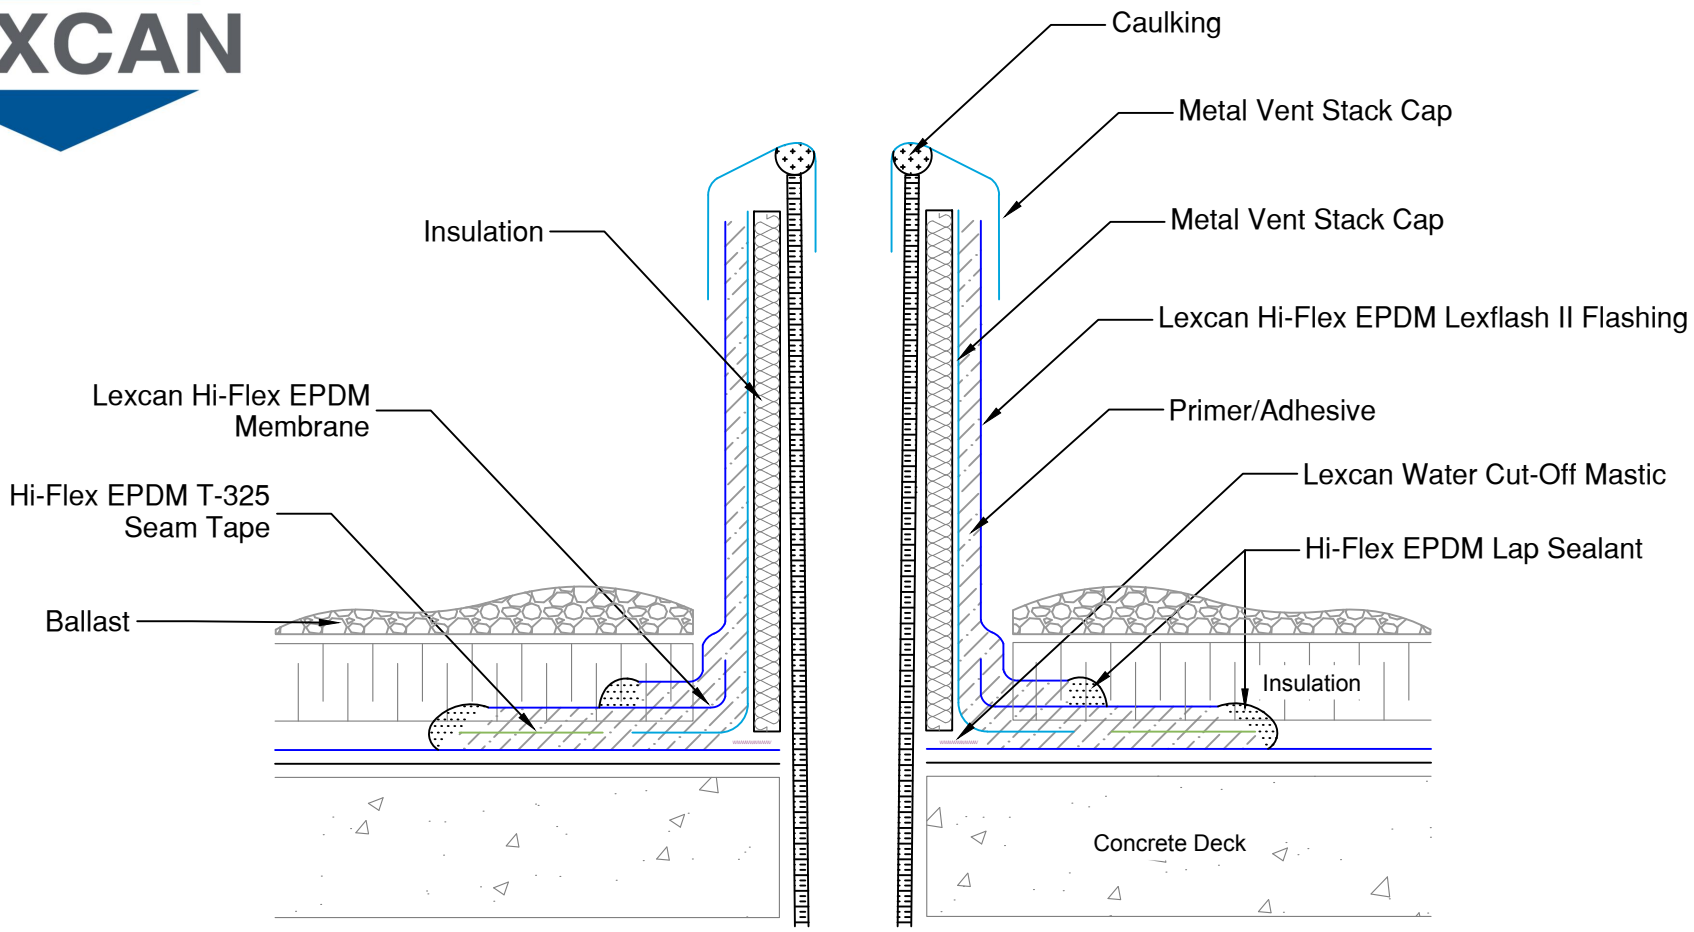

Notes:

1. Rain hood must be separated a minimum 1 cm cm (1/2") from the mastic pan to allow for condensation drainage.
2. Mastic pan to be fastened to deck on 25 cm (10") centres around circumference.

Inverted Roof Vent Stack - Metal Sleeve

ROOFING SYSTEMS DETAIL

Scale:

Date: 22/01/2025

Detail no.: L-C-311